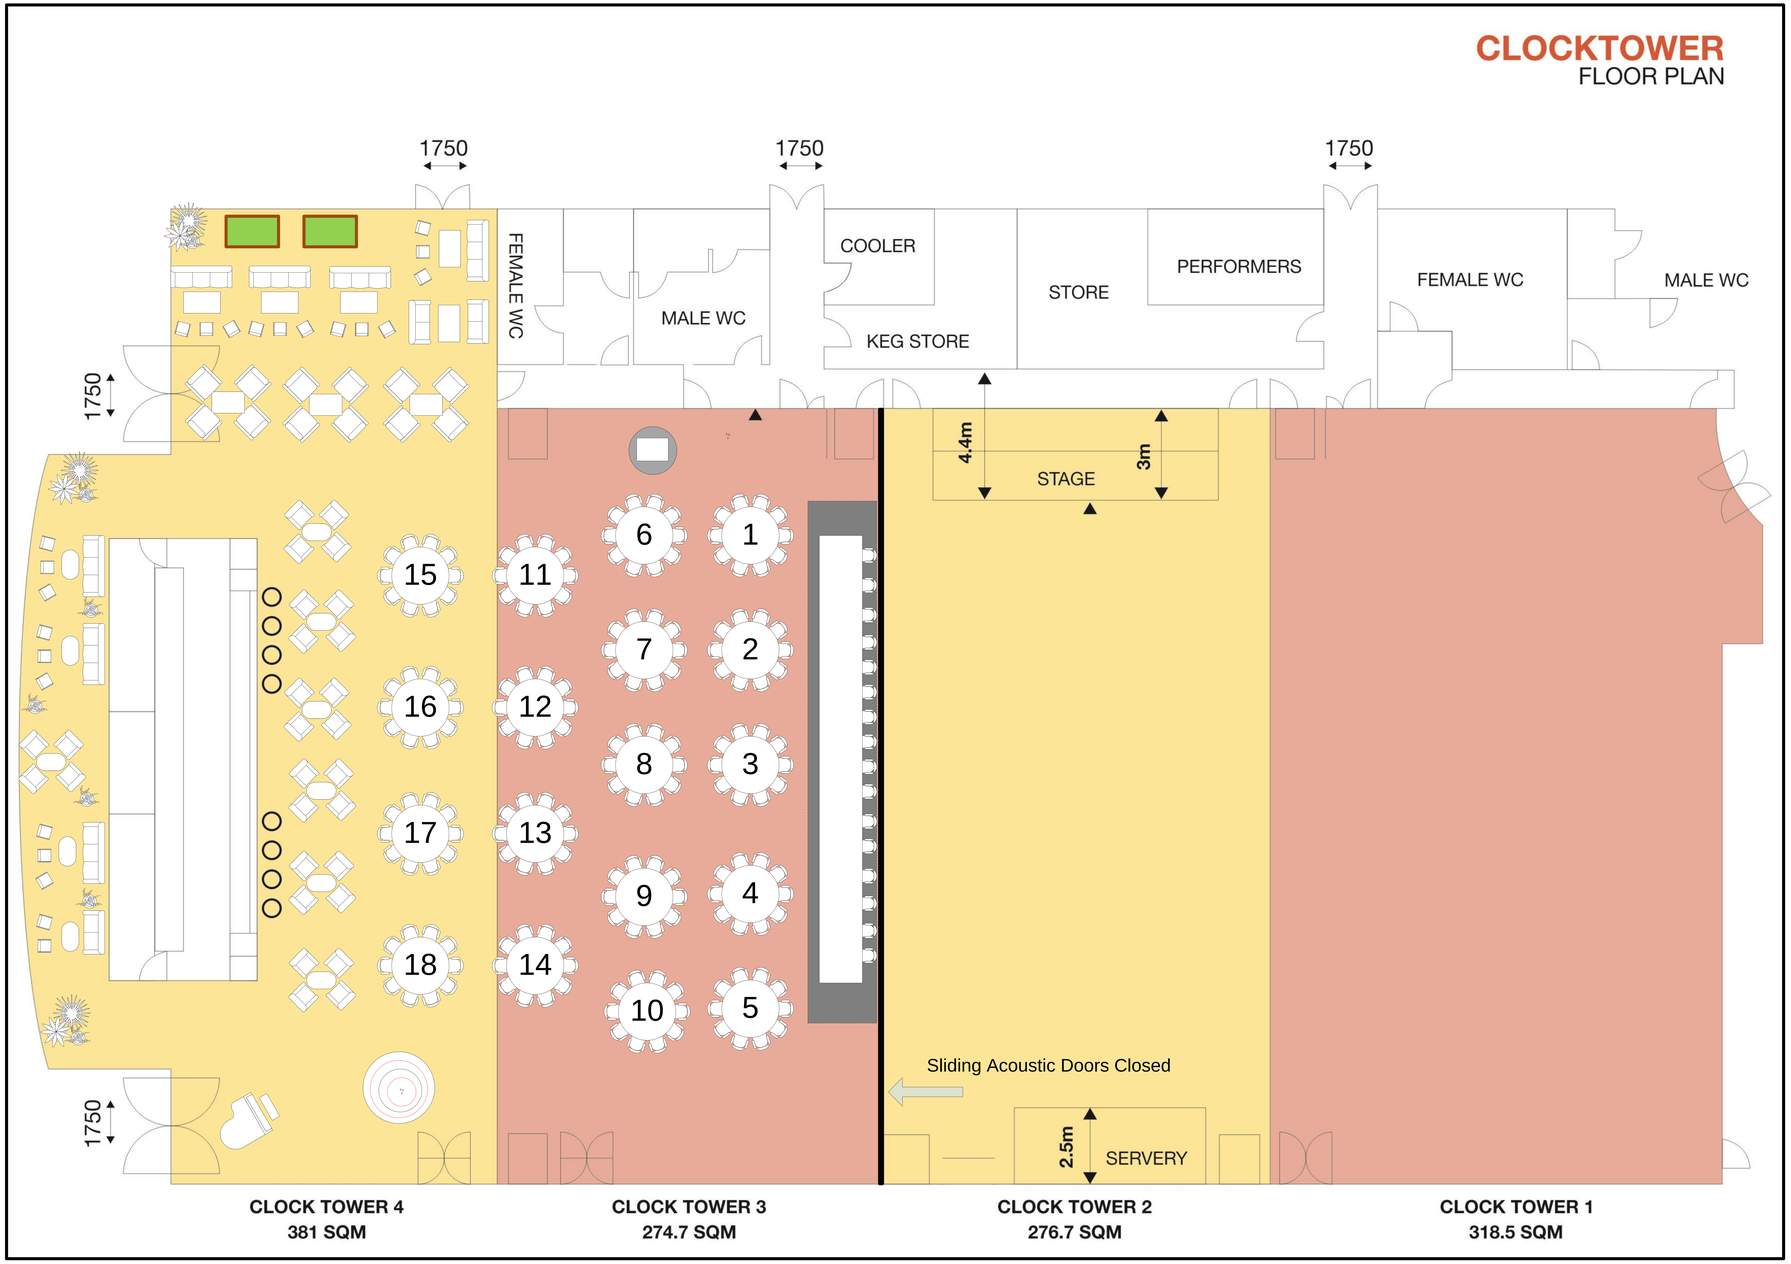CLOCKTOWER
FLOOR PLAN