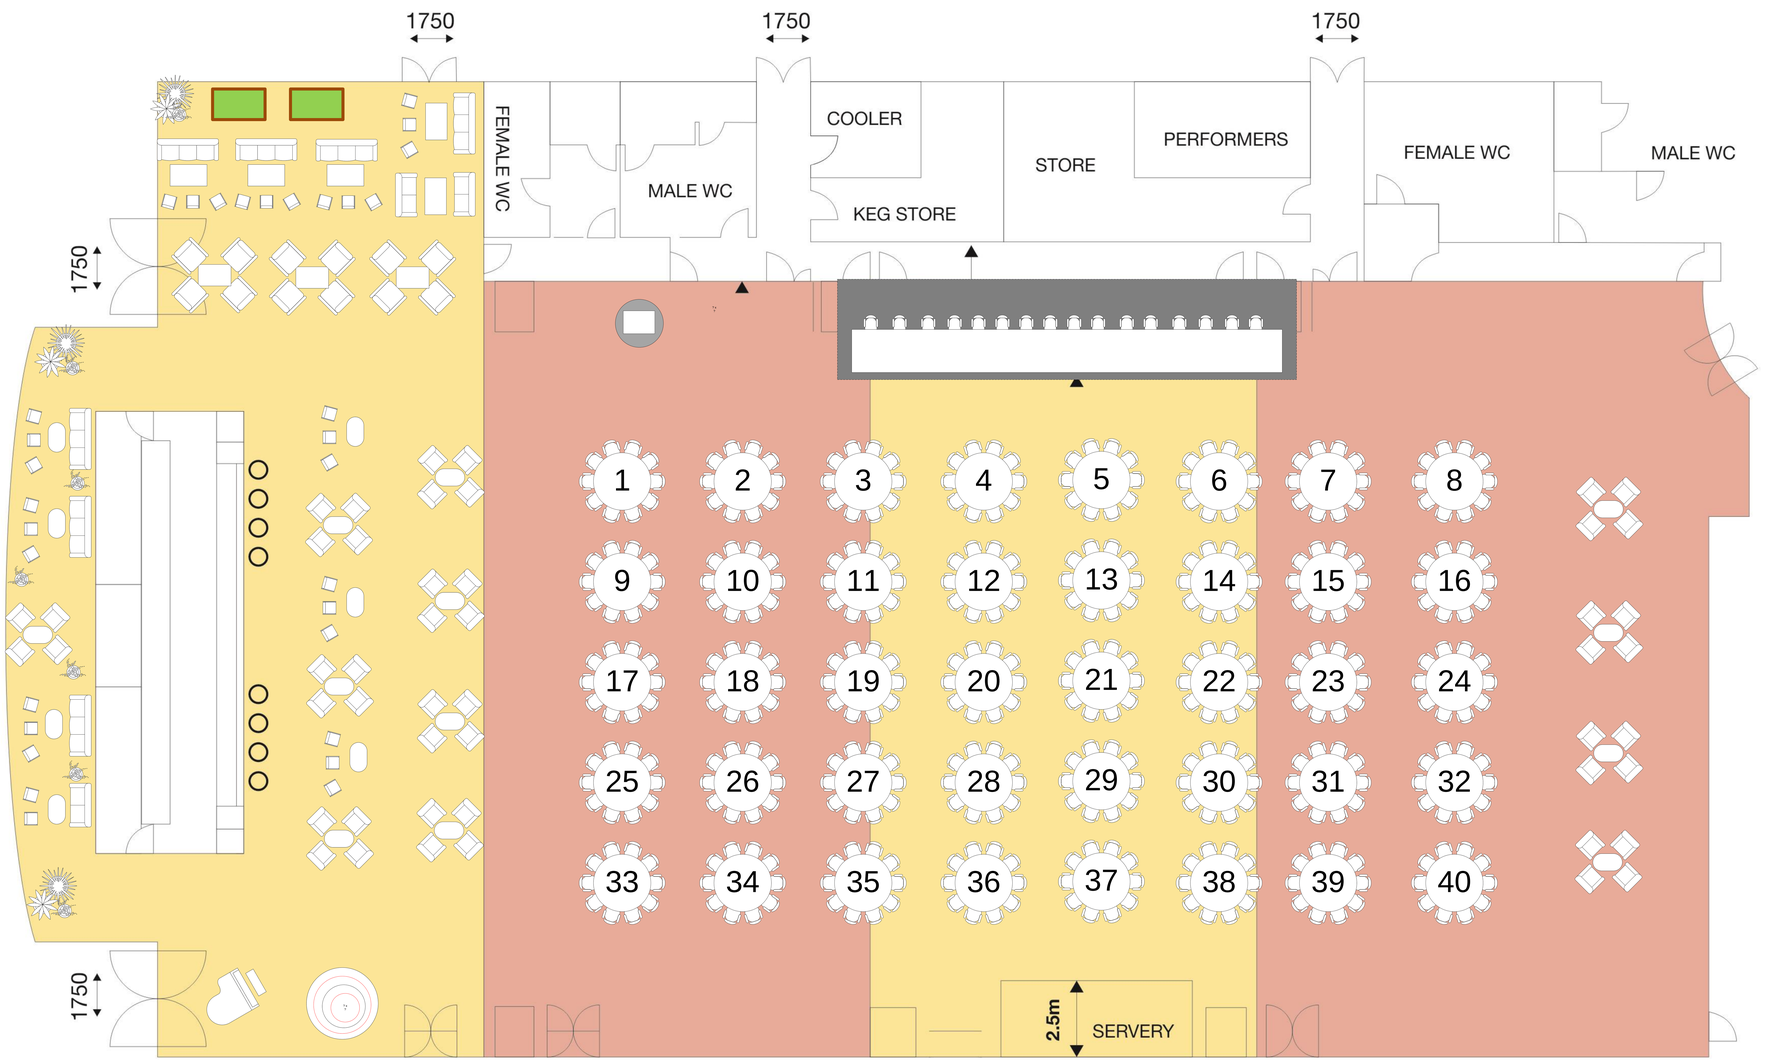# CLOCKTOWER
FLOOR PLAN